




C-466A PD&E FEASIBILITY STUDY

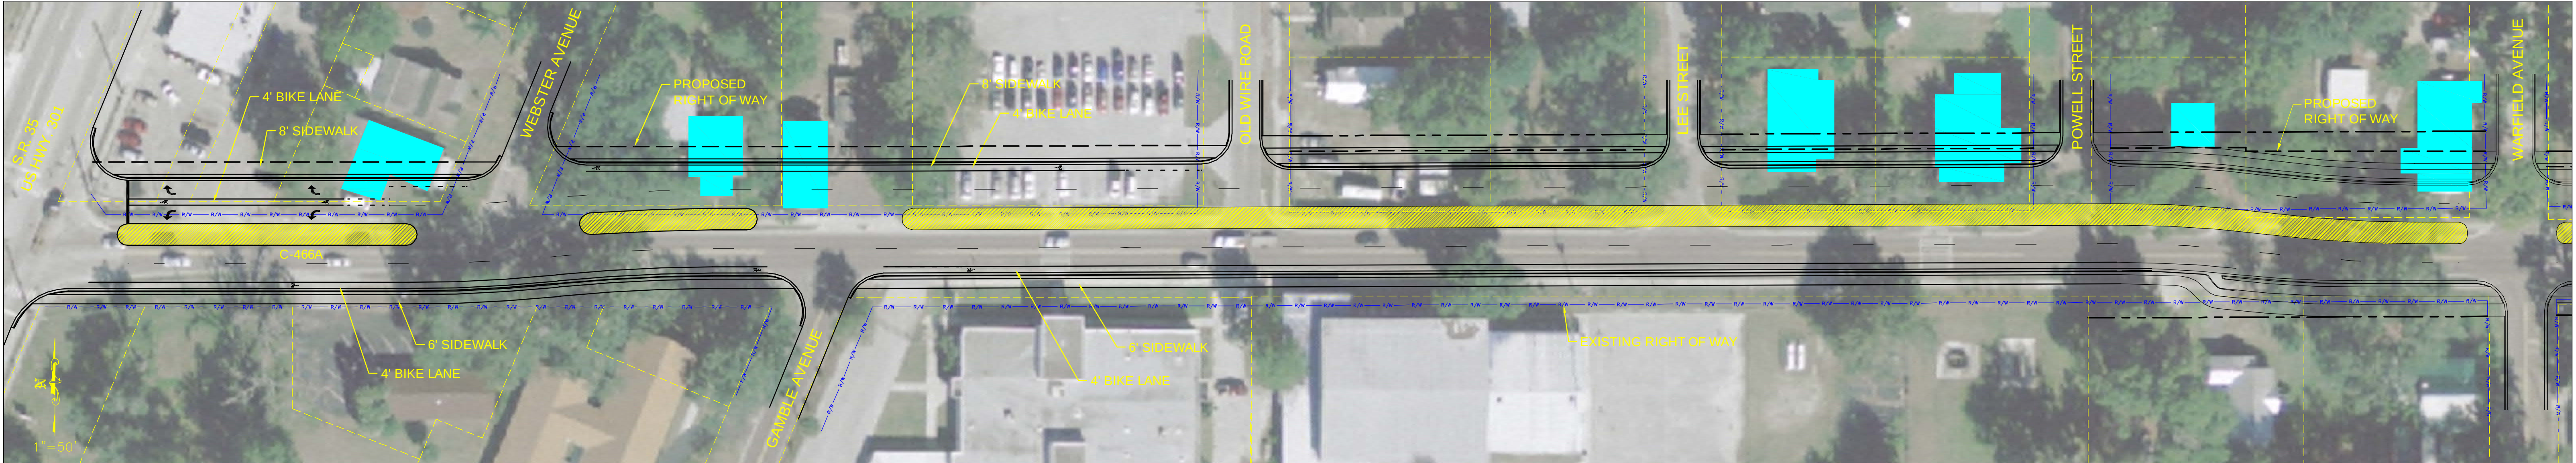

SEGMENT 1 TRANSITION TO SEGMENT 2 "NORTH"

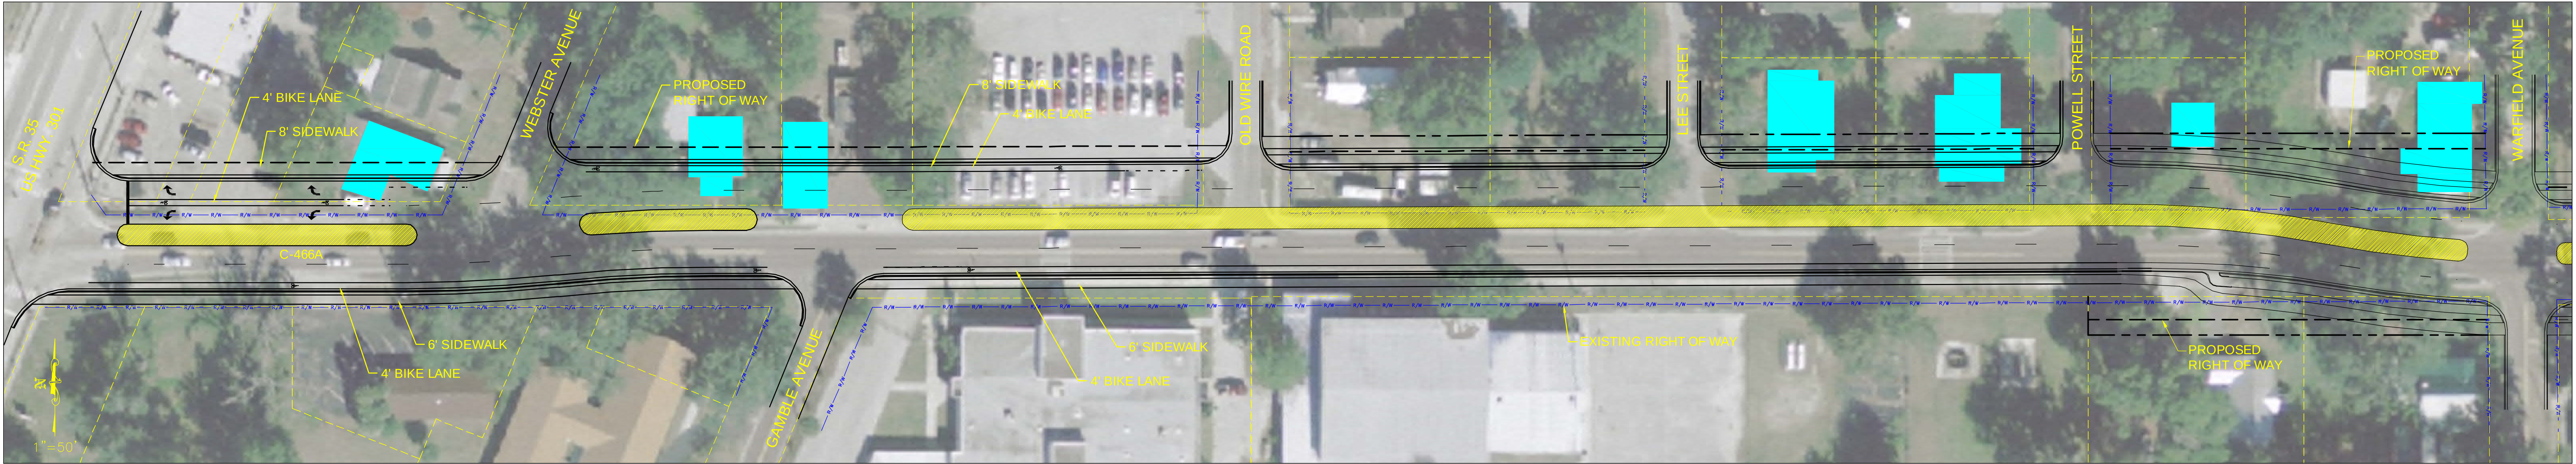

SEGMENT 1 TRANSITION TO SEGMENT 2 "CENTER"

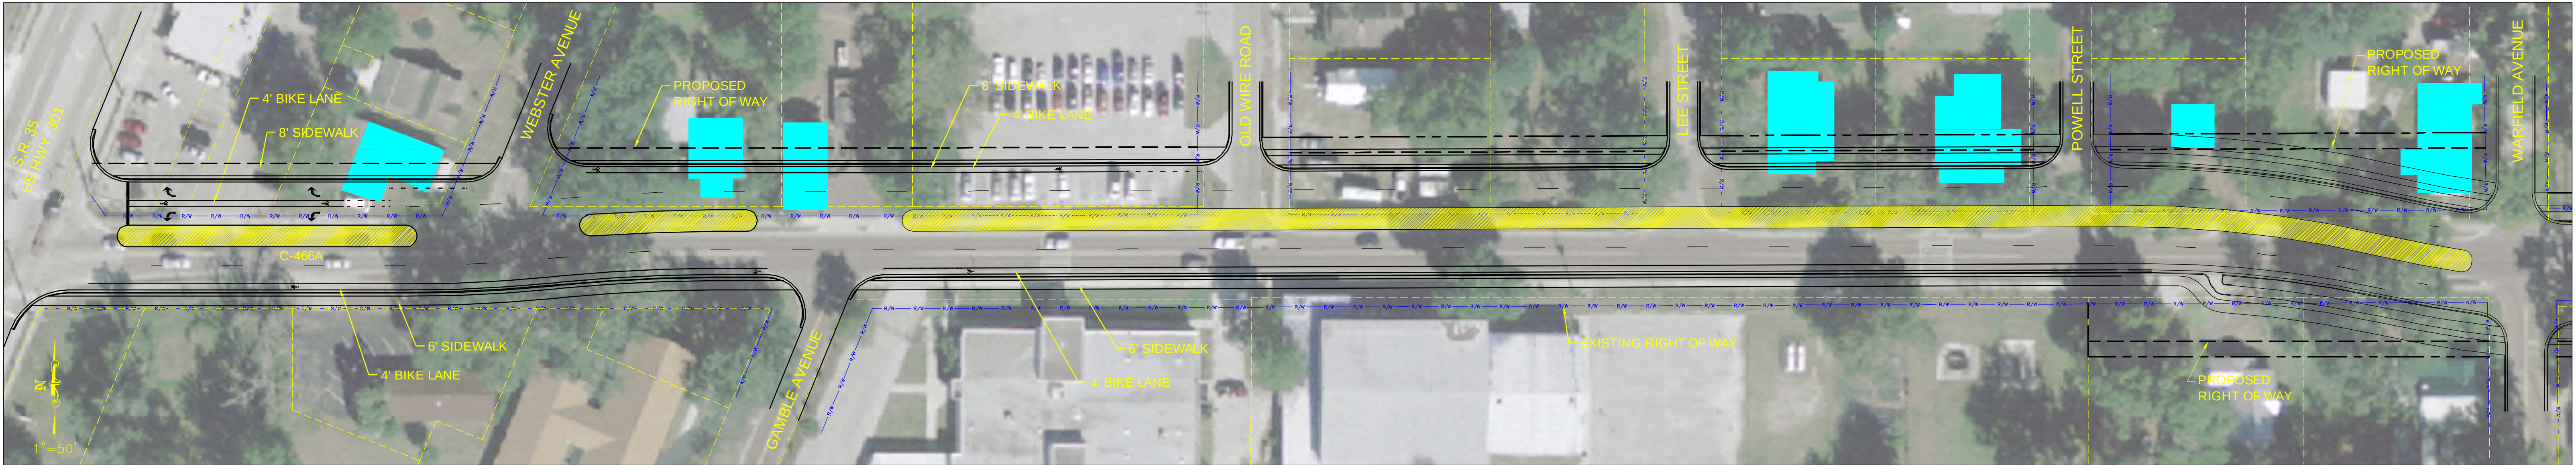

SEGMENT 1 TRANSITION TO SEGMENT 2 "SOUTH"

